

MONUMENT RECORD
State of Indiana - County of Monroe

Section: 11

Township: 9 North


Range: 1 East

Corner ID: BenSo Q-07

Monument Description & Remarks: Sandstone with "X", length 0.68ft, width 0.60ft, height 0.01ft. Survey Sign 3ft above ground at pt. B

References On File: Bill Hahn, Forestry Recovery Tie (1987); and Edmund Farkas, M.C.S. Monument Record (1987), on file in Surveyor Office

RECOVERY TIE DRAWING
Field Book 41 Page No. 56

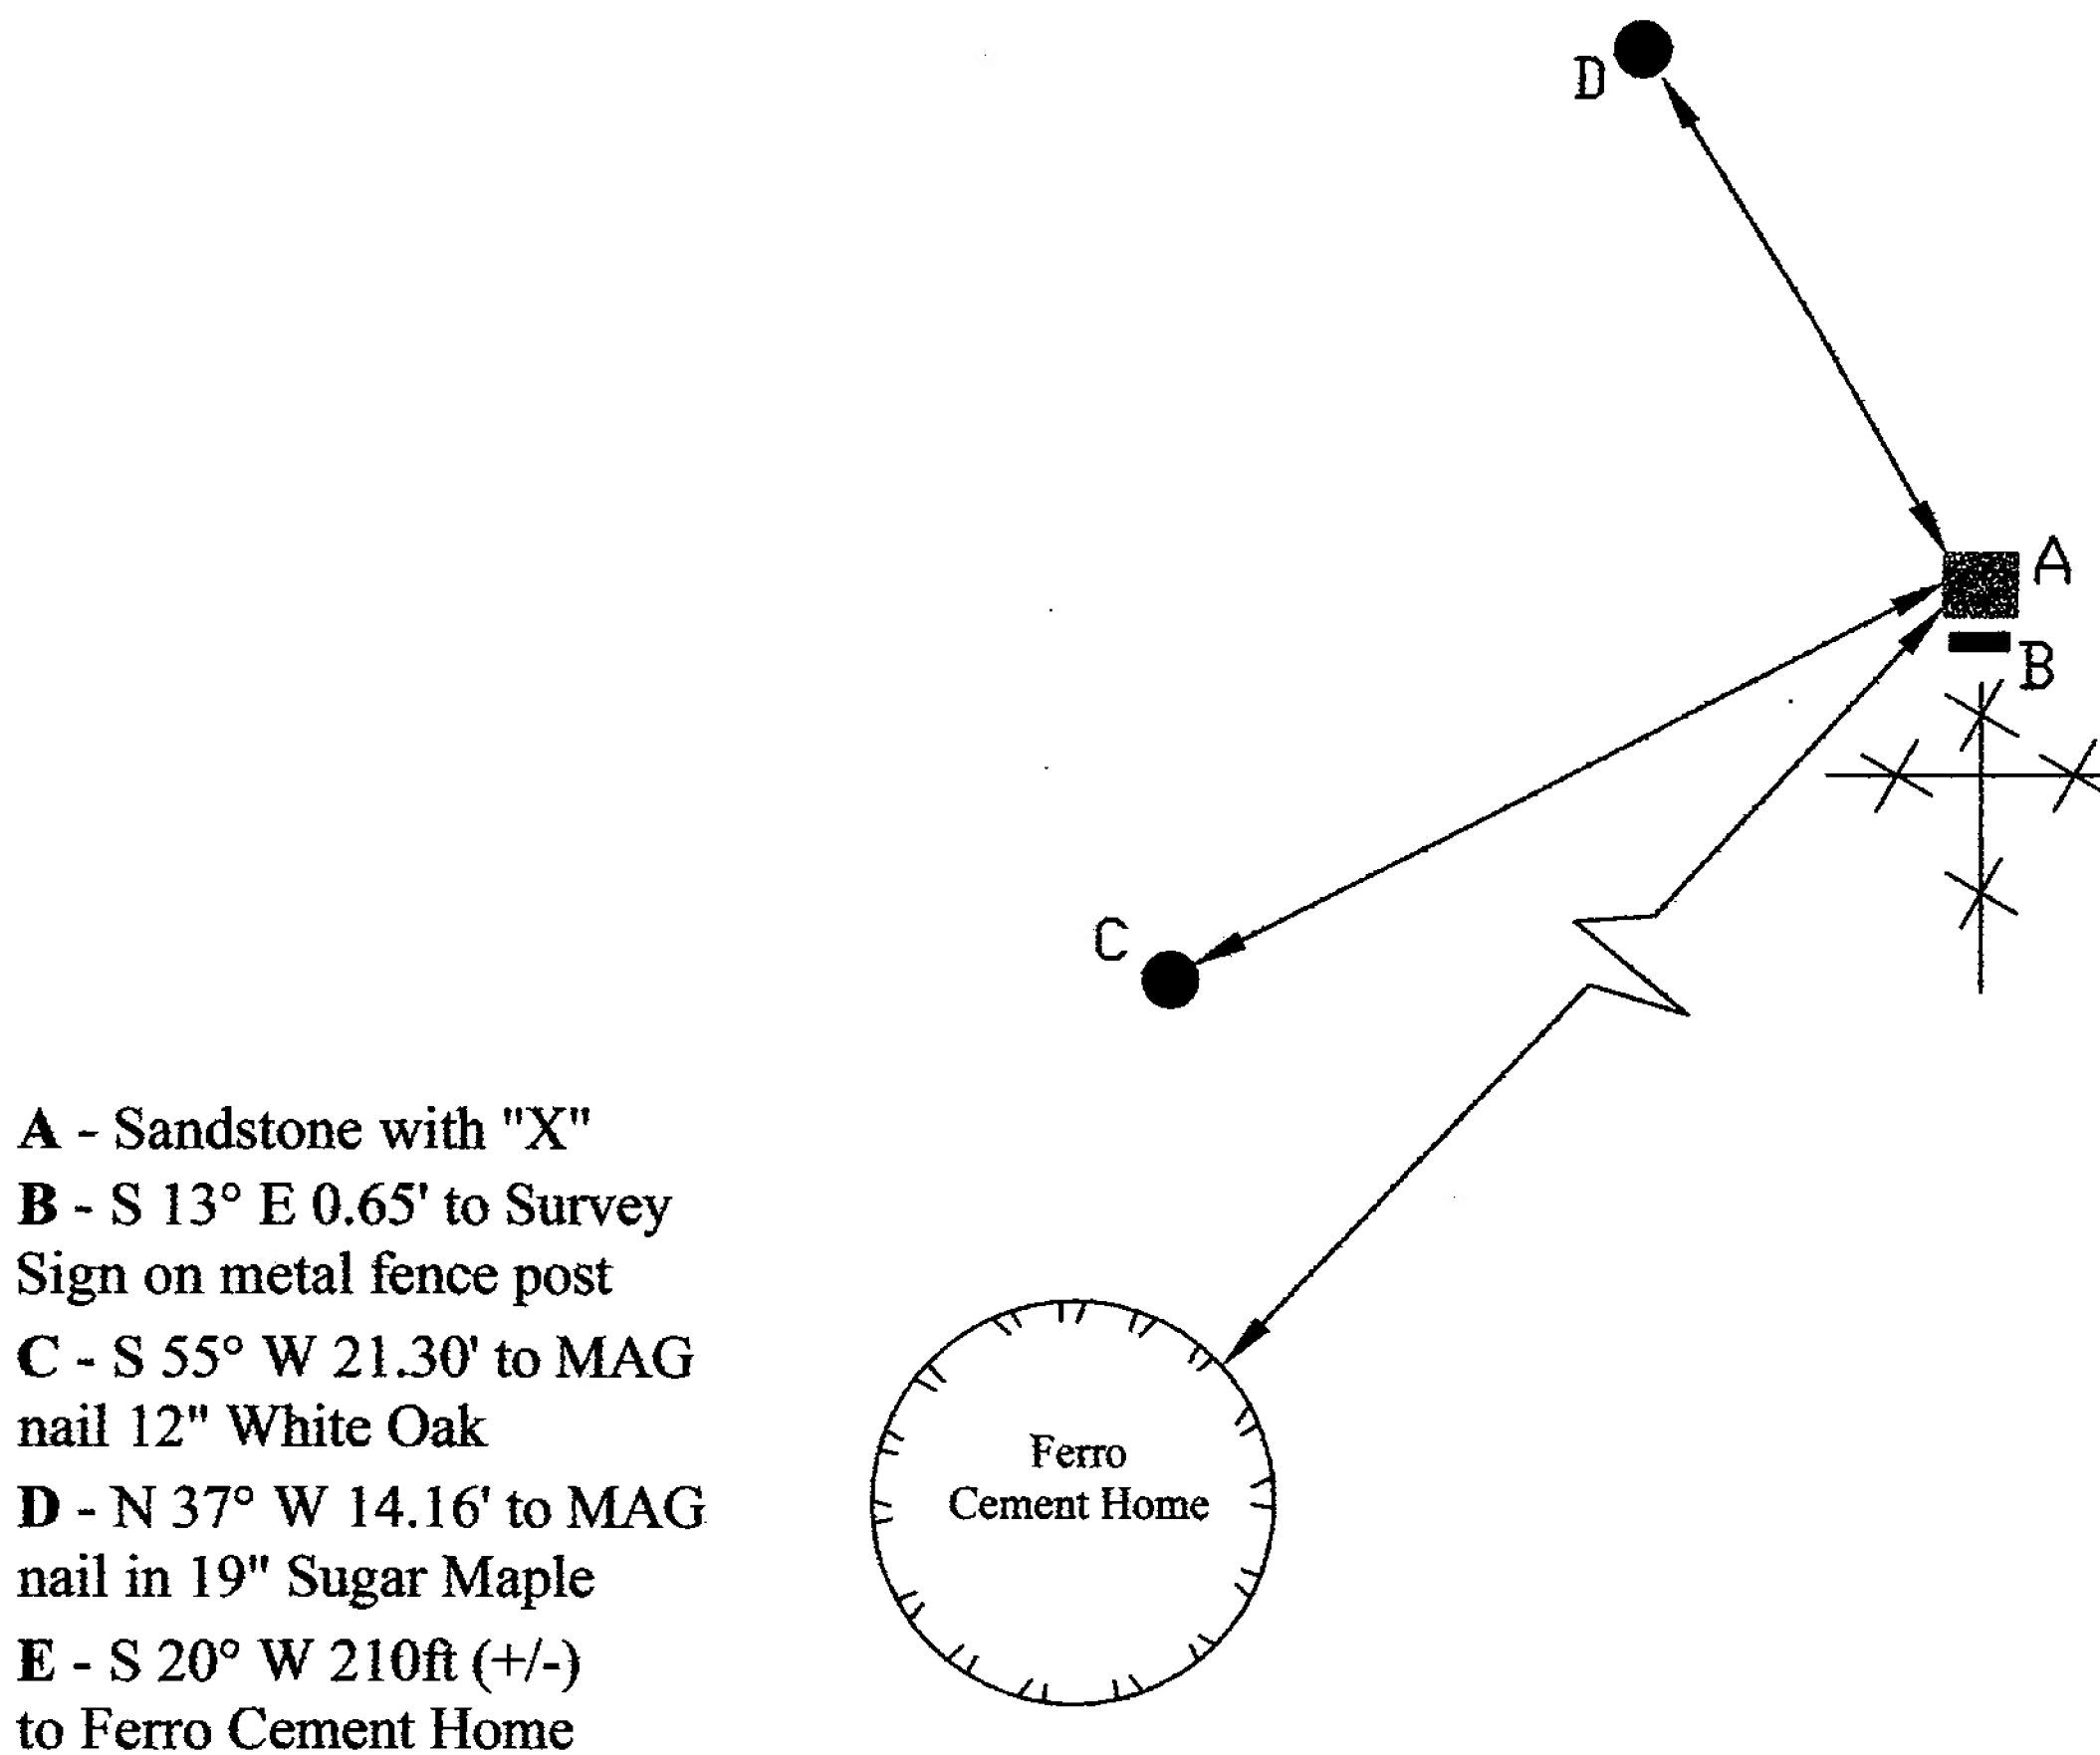


Not To Scale
Compass Bearing Magnetic North

I, Kevin P. Enright, Monroe County Surveyor, hereby certify that this document was prepared under my direction in accordance with the provisions of section 36-2-12-11 of the Indiana Code; and the above data is given under my hand and seal this 29th day of September, 2008.

Kevin Enright

Administered by the Monroe County Surveyor Review Board

Date: 1-13-2009

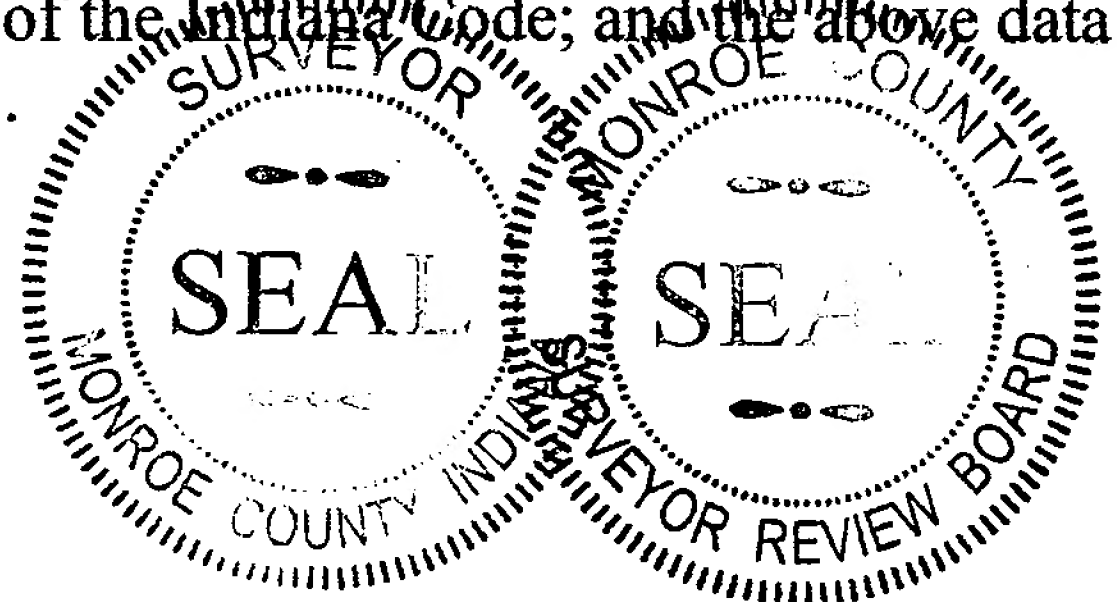

STATE OF INDIANA - COUNTY OF MONROE



SECTION 11, TOWNSHIP 9N, RANGE 1E

MONUMENT DESCRIPTION & REMARKS


STONE W A STEEL FENCE POST NEXT TO IT WAS WITNESSED

AT THE NW CORNER S $\frac{1}{2}$ SECTION 11.

RECOVERY TIE DRAWING

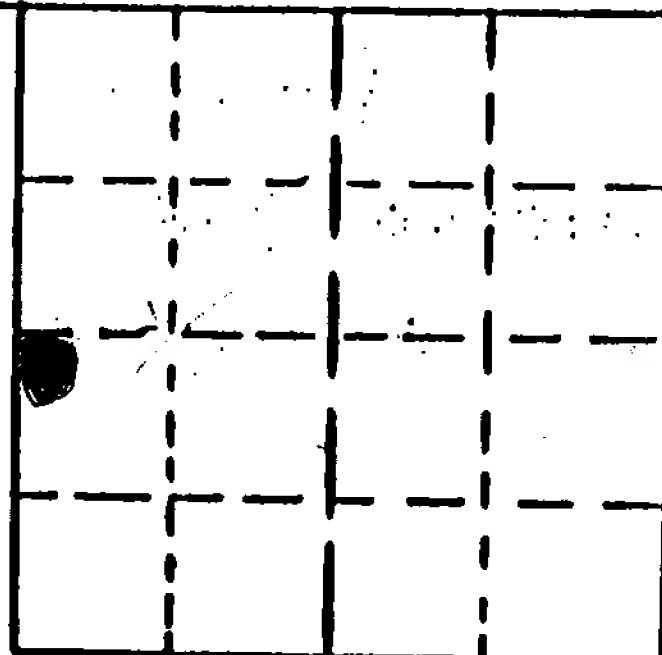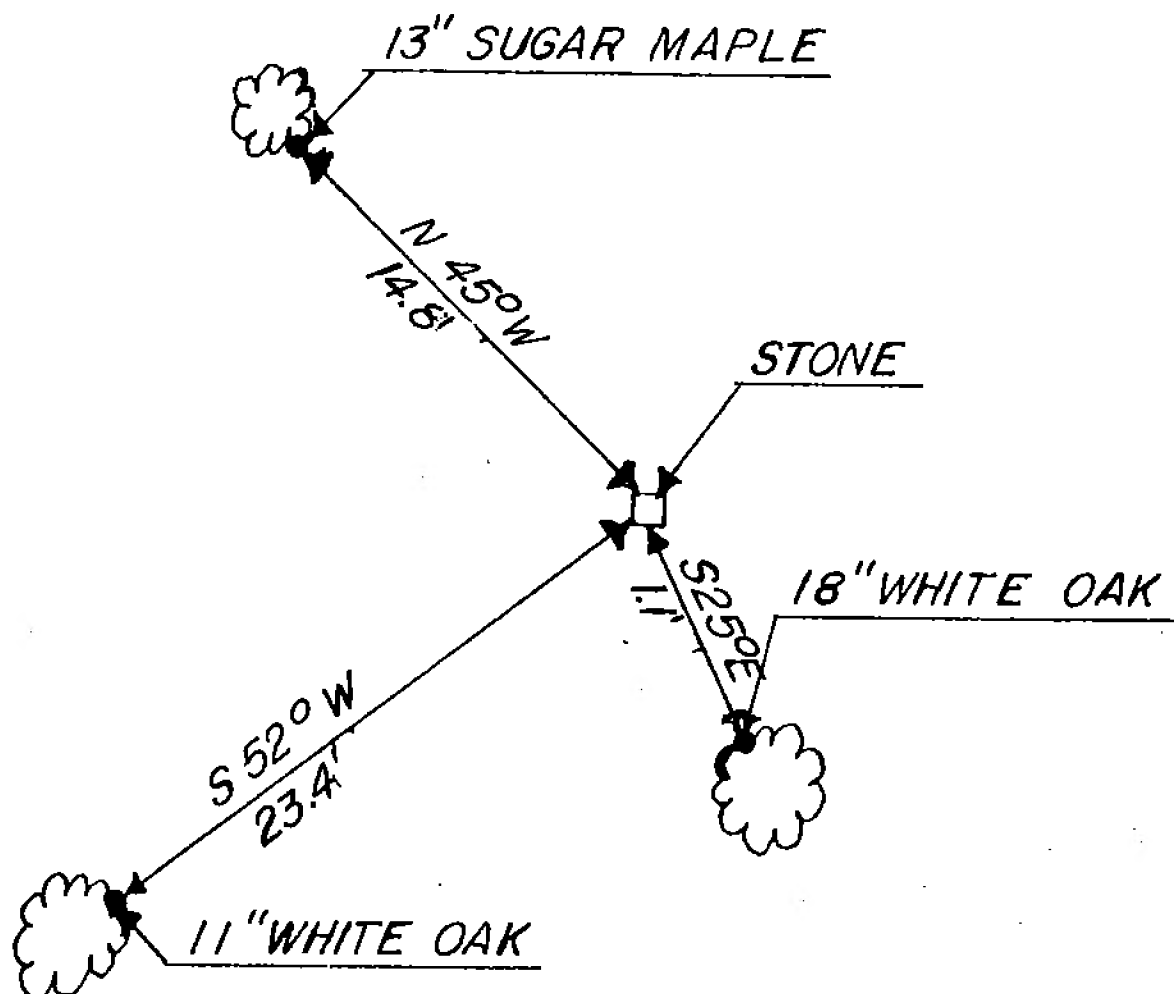

(•) AT CORNER

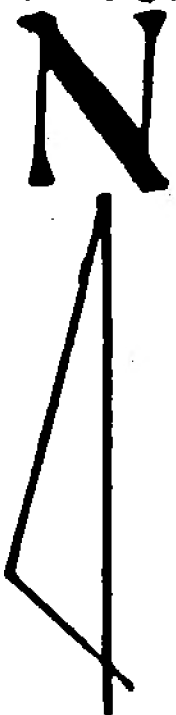

NOT TO SCALE

STATE OF INDIANA

COUNTY OF MONROE

I, EDMUND O. FARKAS HEREBY CERTIFY THAT THIS DOCUMENT WAS PREPARED UNDER MY DIRECTION IN ACCORDANCE WITH THE PROVISIONS OF SECTION 17-3-64-4 - 17-3-64-8 OF THE INDIANA CODE, BEING ACTS OF 1965, CHAPTER 319; AND THE ABOVE DATA IS GIVEN UNDER MY HAND AND SEAL THIS 29 DAY OF NOV., 19 87 A.D.

SPACE
RESERVED
FOR
RECORDING
OFFICER.

INDIANA REGISTERED LAND SURVEYOR NO. _____

OR _____

UNITED STATES GOVERNMENT AGENCY

TITLE _____

TOWNSHIP:

BENTON

CORNER I.D.

Q-31

SECTION 11, T 9 N, R 1 E

1. On April 5, 1982, I located and marked boundaries in this section as follows:

check
see 3C EW line of NE $\frac{1}{4}$, SW $\frac{1}{4}$; NW $\frac{1}{4}$, SE $\frac{1}{4}$, also NS line of NE $\frac{1}{4}$, SW $\frac{1}{4}$. Double boundary signs were placed at turning corners and single boundary signs on continuous lines at $\frac{1}{4}$ corner marks. A steel rod had previously been driven and marked at the NE corner of NW $\frac{1}{4}$, SE $\frac{1}{4}$. This rod appeared to be correctly placed and I used it in my boundary line search. A corner stone was found at the NE corner of SW $\frac{1}{4}$, SW $\frac{1}{4}$. I drove a steel fence post beside the stone. The stone was witnessed as follows: Rectangular stone 4" X 10", 5" out of ground, 12.75' to a 7.8" sugar maple bearing 104°, 9.4' to 17.7" red oak bearing 296°, 18.8' to a 15.7" white oak bearing 354°. Lines were painted boundary orange on state side. ✓

Bill Hahn, Property Manager

- 2a. On June 26, 1987 a stone at the SE corner, SW $\frac{1}{4}$, SW $\frac{1}{4}$, Sec.11 was witnessed as follows:

Az	Species*	DBH(in.)	Distance(ft.)
224	Shagbark Hickory	18	20.1
062	Am. Beech	23	22.8
026	Am. Beech	14	15.9

* PK nails at base of trees ✓ 2

The bearing from this stone to the NE corner, SW $\frac{1}{4}$, SW $\frac{1}{4}$, Sec.11 (see entry #1) is N 0.8° W with 1 degree W declination.

- b. On Nov. 24, 1987, a U.S. real estate marker at the NE corner, S $\frac{1}{2}$, Sec.11 was witnessed as follows:

Az	Species*	DBH(in.)	Distance(ft.)
177	Red Maple	8	16.5
095	Black Oak	22	22.0
028	Yellow Poplar	10	13.9

* galvanized nails at base of trees ✓ 3

- c. On Nov. 29, 1987, a stone, w/ a steel fence post next to it, was witnessed at the NW corner, S $\frac{1}{2}$, Sec.11 as follows:

Az	Species*	DBH(in.)	Distance(ft.)	Comment
155	White Oak	18	1.1	w/ wire
315	Sugar Maple	13	14.8	hollow ✓
232	White Oak	11	23.4	✓ 4

* no nails at base

The bearing from this stone to the U.S. marker (2b) is N89.5 E.

EASE
WHEEL
DRY
SURVEY
MARKER
AVOID CROWN FIRE

Ben So Q-07

09/29/2008